EXHIBIT "A"

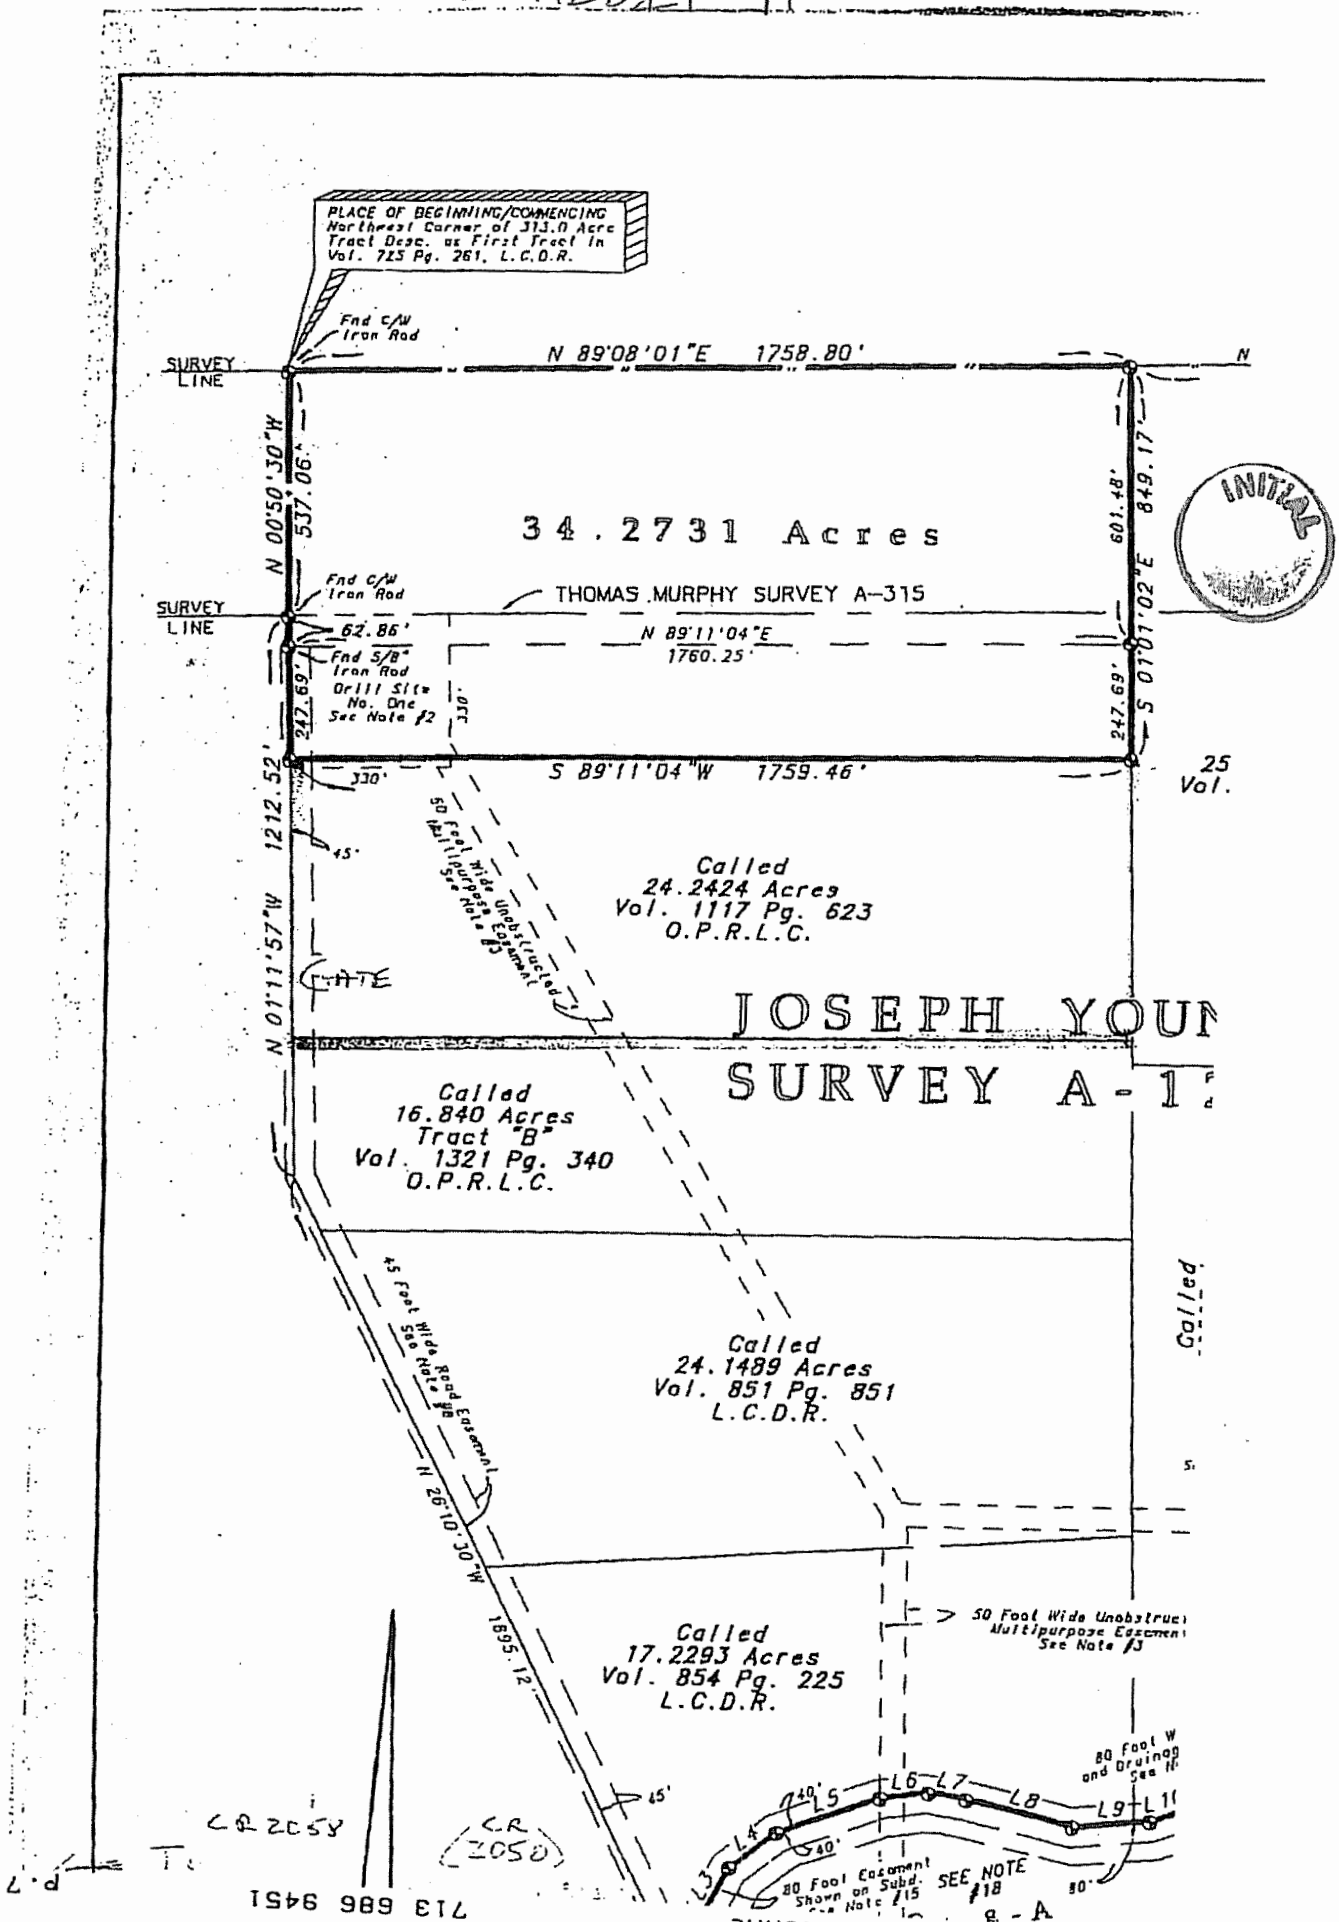
PLACE OF BEGINNING/COMMENCING
Northwest Corner of 313.0 Acre
Tract Desc. as First Tract in
Vol. 725 Pg. 261, L.C.D.R.
Fnd C/W Iron Rod
SURVEY LINE
N 89°08'01"E 1758.80'
N 00°50'30"W 537.06'
34.2731 Acres
THOMAS MURPHY SURVEY A-315
Fnd C/W Iron Rod
62.86'
Fnd 5/8" Iron Rod
Drill Site No. One
See Note #2
247.69'
330'
N 89°11'04"E
1760.25'
601.48'
849.17'
S 01°01'02"E
247.69'
330'
S 89°11'04"W 1759.46'
N 01°11'57"W 1212.52'
45'
50 Foot Wide Unobstructed Multipurpose Easement See Note #3
Called
24.2424 Acres
Vol. 1117 Pg. 623
O.P.R.L.C.
JOSEPH YOUN
SURVEY A-1
Called
16.840 Acres
Tract "B"
Vol. 1321 Pg. 340
O.P.R.L.C.
45 Foot Wide Road Easement See Note #8
N 26°10'30"W 1895.12'
Called
24.1489 Acres
Vol. 851 Pg. 851
L.C.D.R.
Called
17.2293 Acres
Vol. 854 Pg. 225
L.C.D.R.
50 Foot Wide Unobstructed Multipurpose Easement See Note #3
80 Foot W and Drainag See N
L4 L5 L6 L7 L8 L9
40'
80'
80 Foot Easement Shown on Subd. See Note #5
SEE NOTE #18
(CR 2050)
Keith Jaehne
713 686 9451
P.7
May 20 09 05:14p